NANDAN PROSPERA GOLD

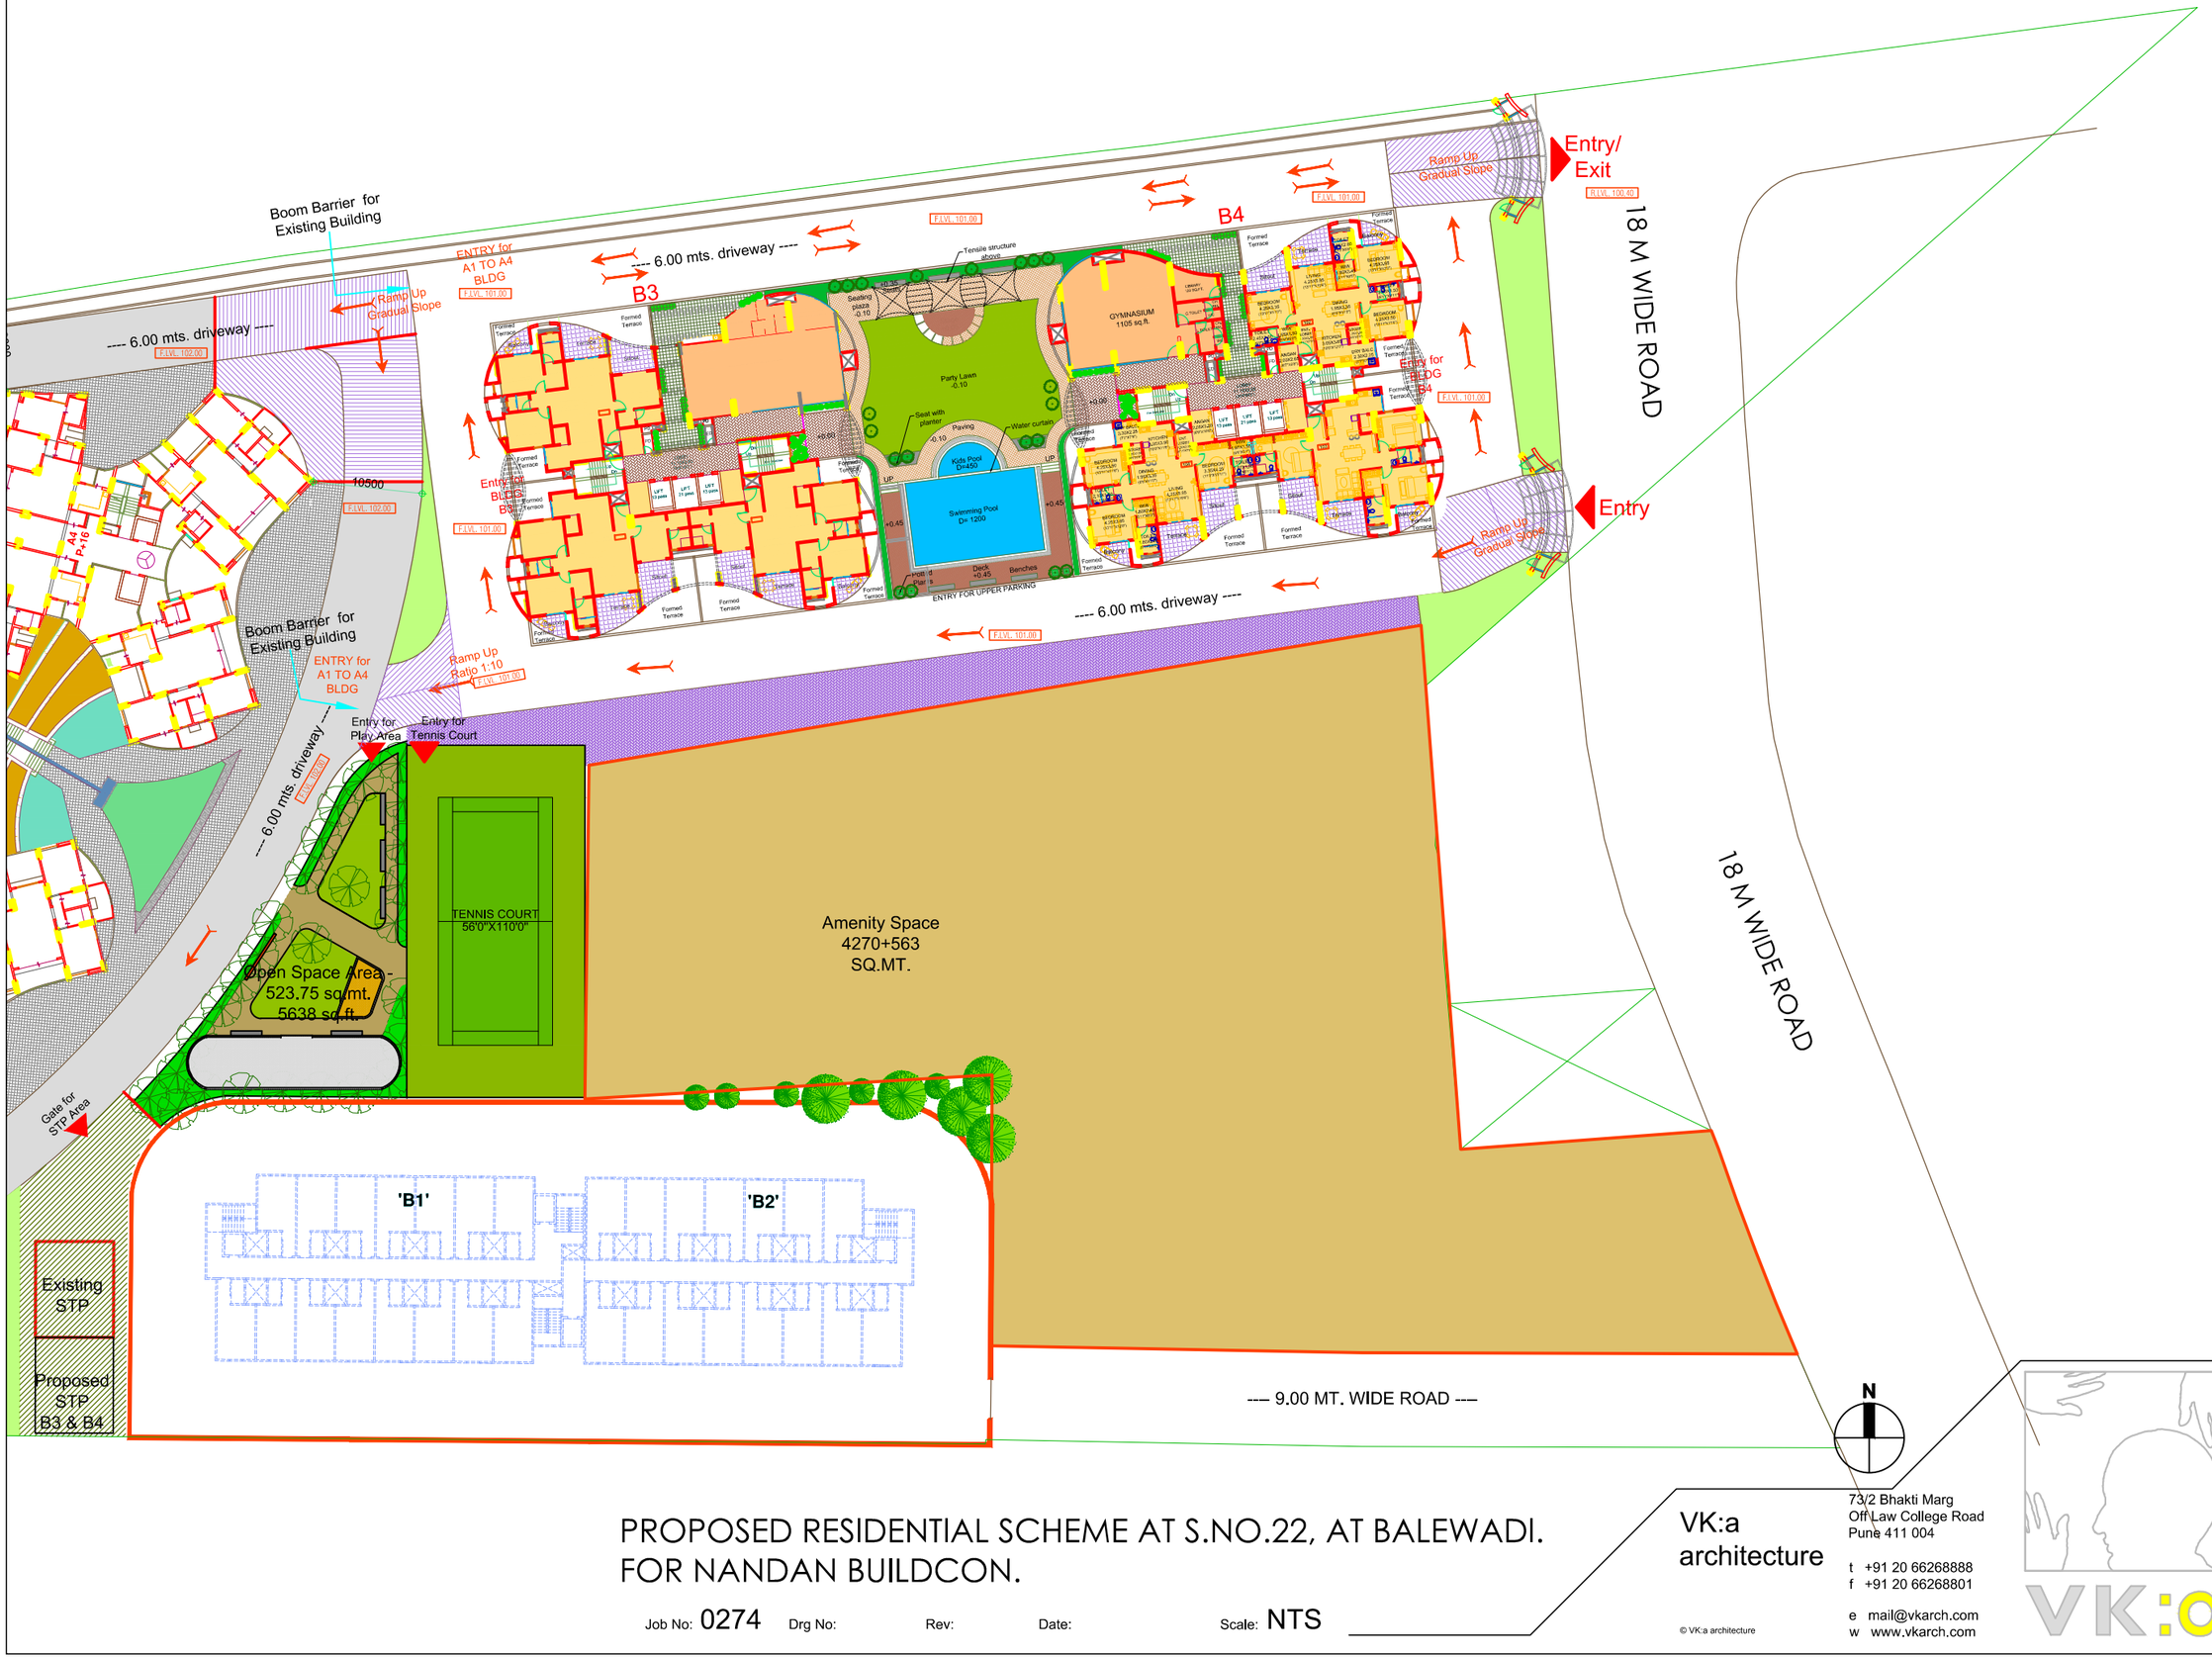

PROPOSED RESIDENTIAL SCHEME AT S.NO.22, AT BALEWADI. FOR NANDAN BUILDCON.

Job No: 0274 Drg No: Rev: Date: Scale: NTS

VK:a architecture

73/2 Bhakti Marg
Off Law College Road
Pune 411 004

t +91 20 66268888
f +91 20 66268801

e mail@vkarch.com
w www.vkarch.com

© VK:a architecture